

PUBLIC NOTICE



CENTRAL BEDFORDSHIRE COUNCIL PROPOSES TO EXTEND NO WAITING AT ANY TIME ON CHASE CLOSE, ARLESEY

Reason for proposal: The purpose of this proposal is to improve safety for all road users and to reduce the likelihood of danger arising, as well as to facilitate the safe and efficient passage of traffic, including pedestrians. Specifically, the proposed waiting restrictions on Mill Road are intended to improve visibility for drivers.

Effect of the Order:

To introduce No Waiting at any time on the following length of road in Arlesey:-

1. Chase Close, north side, from a point approximately 11 metres south-west of the shared boundary between Nos. 1 and 2 Chase Close (where the existing double yellow lines end), extending north-eastwards for approximately 3 metres, up to the start of the dropped-kerb access to No. 1.
2. Chase Close, south side, from a point approximately 10 metres south-west of the shared boundary between Nos. 1 and 2 Chase Close (where the existing double yellow lines end), extending north-eastwards for approximately 15 metres, up to the start of the dropped-kerb access to No 54.

Details may also be viewed online at www.centralbedfordshire.gov.uk/publicstatutorynotices.

Comments and objections should be e-mailed to highways.consultation@centralbedfordshire.gov.uk by 24 April 2026. **All objections must state the grounds on which they are made. All comments must quote reference number TRO-090.** If responding in writing, please send comments to the address below, FAO Emily Hirst.


Please note that any comments received will be redacted of personal information and uploaded to the Central Bedfordshire Council website as part of the public report a few days before the scheme is considered at the relevant Traffic Management Meeting. These will remain in the public domain. If you do not wish your comments to be included in the report, please state this explicitly in your response.

Order Title: If made will be "Central Bedfordshire Council (Bedfordshire County Council (District of Mid Bedfordshire) (Civil Enforcement Area and Special Enforcement Area) (Waiting Restrictions and Street Parking Places) (Consolidation) Order 2008) (Variation No.*) Order 202**"

Central Bedfordshire Council
Priory House
Chicksands
Shefford SG17 5TQ

Gary Powell
Assistant Director
Highways

03 April 2026

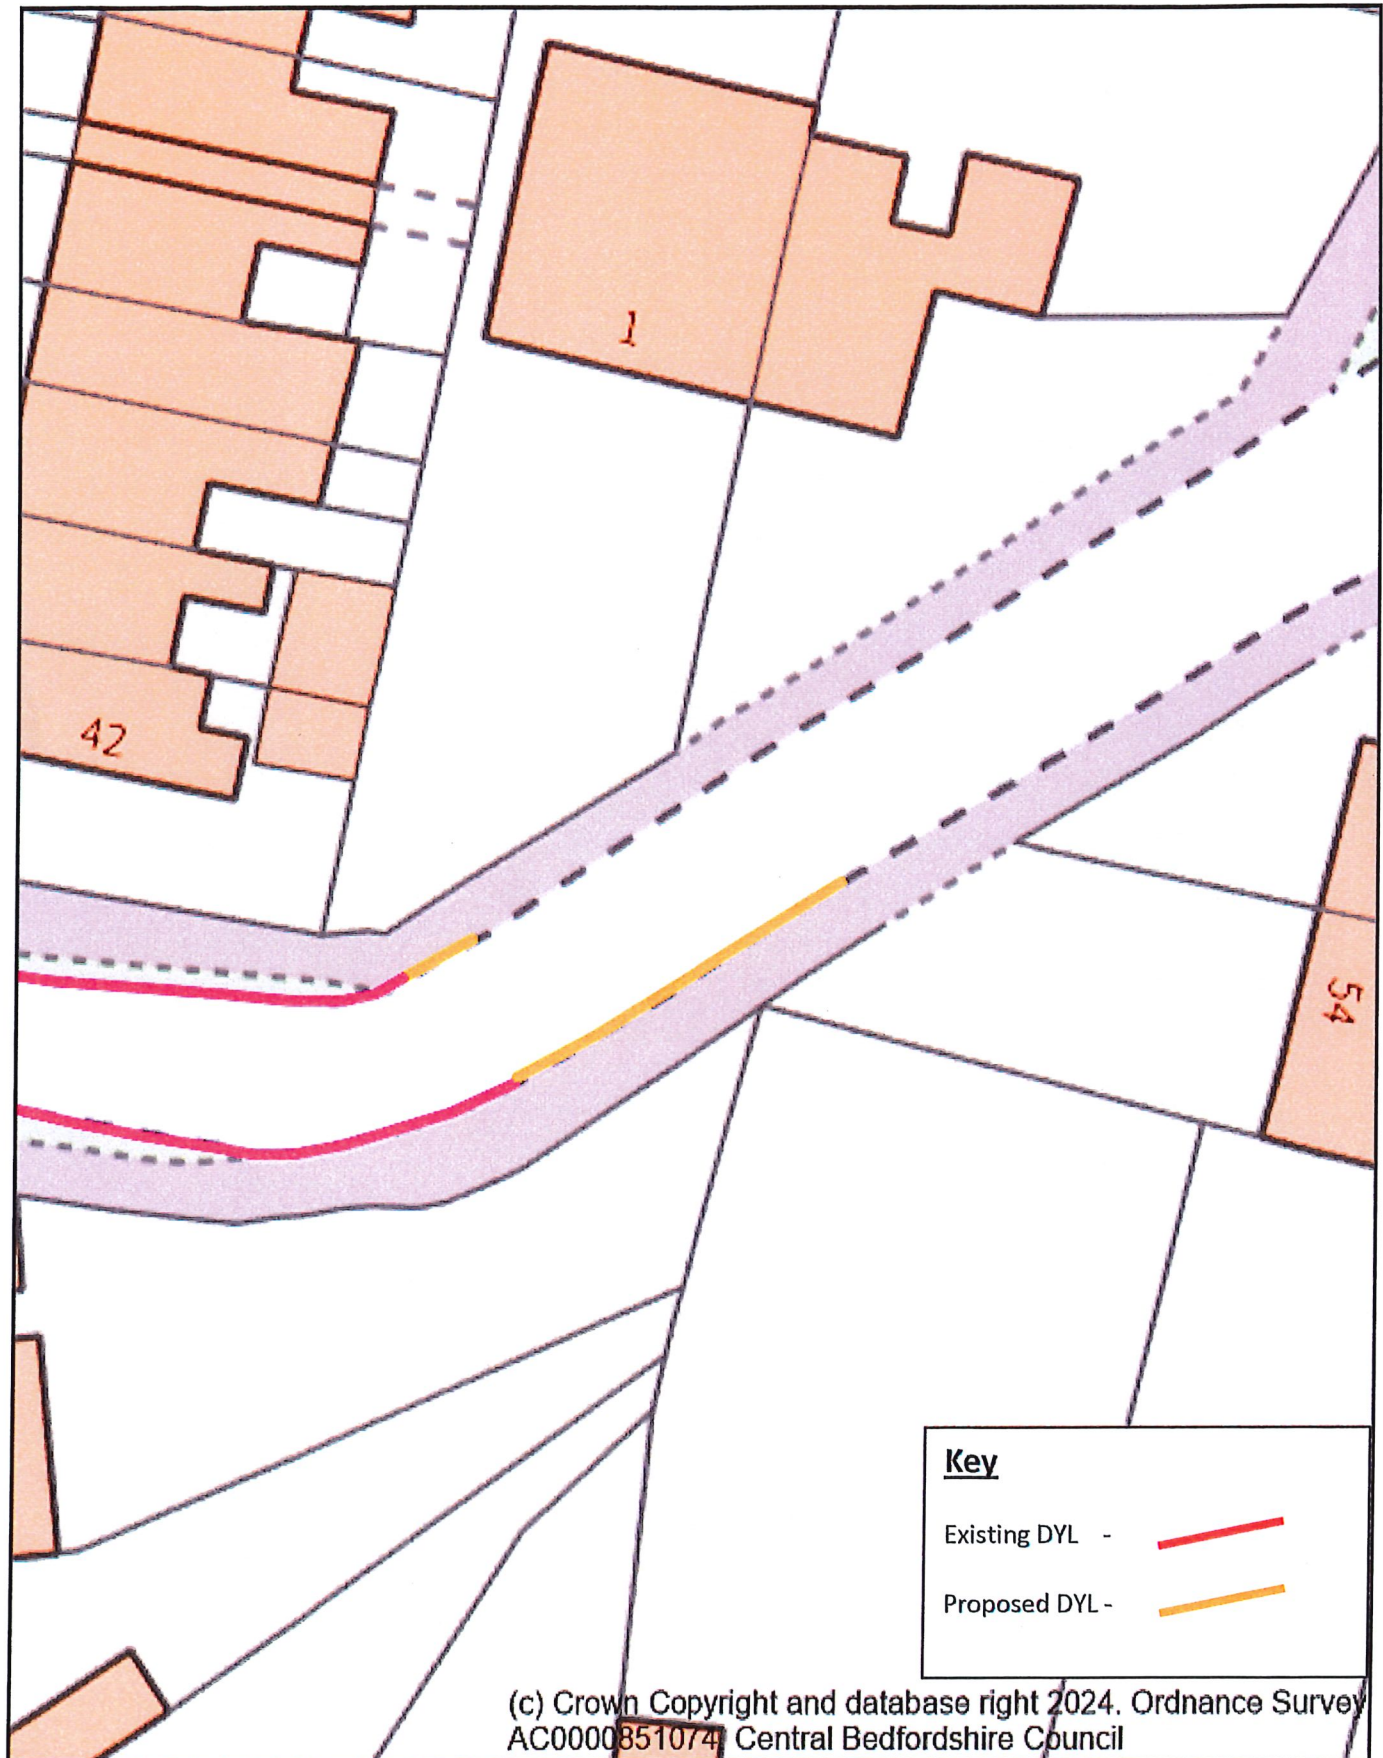

Chase Close, Arlesey - proposed DYL



Scale: 1:250

© Crown Copyright & database right 2024.
OS.AC0000851074 Central Bedfordshire Council